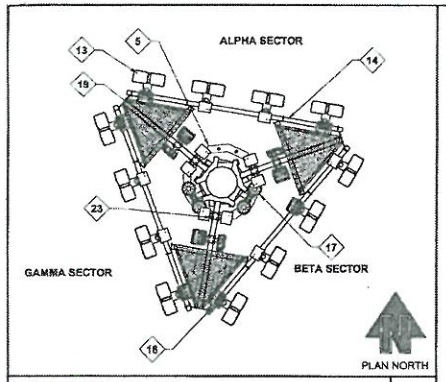

ANTENNA PLAN

22x34 SCALE: NTS | 11x17 SCALE: NTS | 12

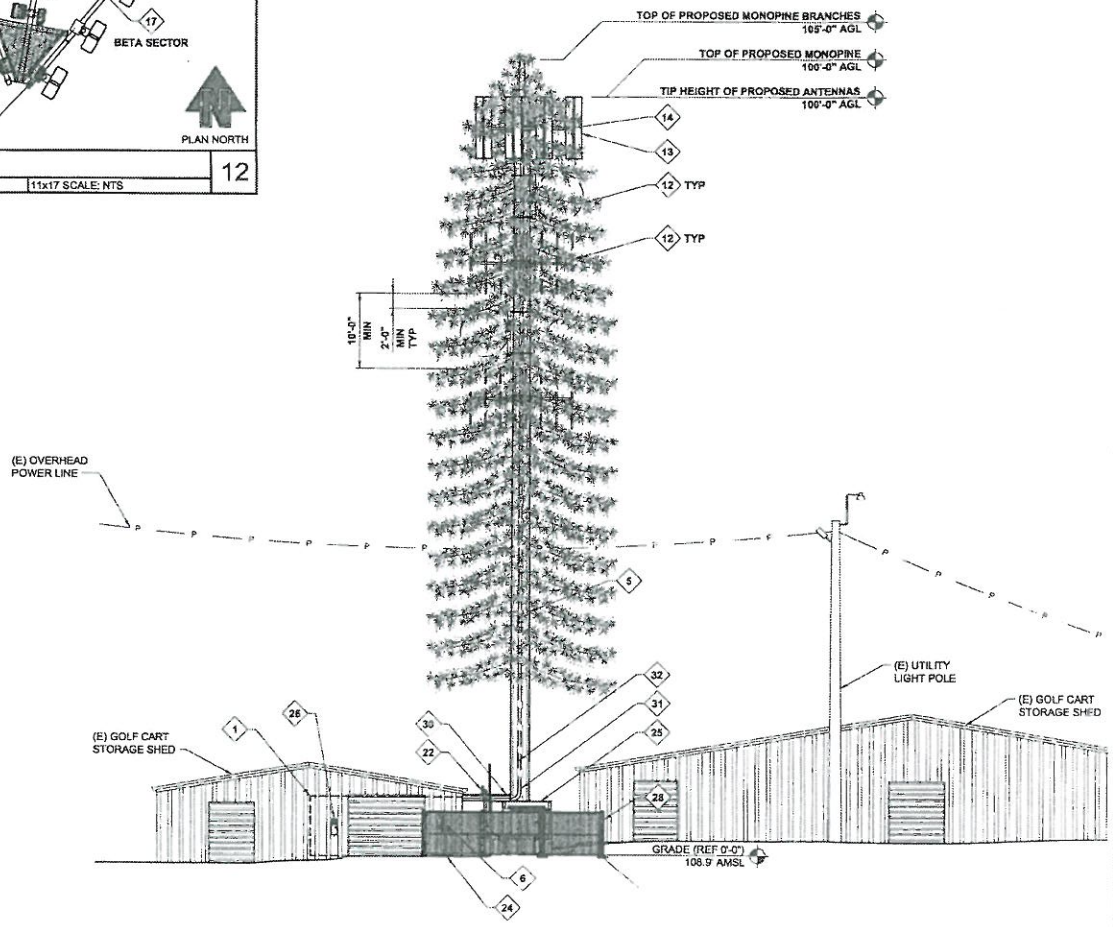

NORTH ELEVATION

22x34 SCALE: 1/8" = 1'-0" | 11x17 SCALE: 1/16" = 1'-0" | 2

CONSTRUCTION PLAN KEYED NOTES

1. AT&T 12'-0"x20'-0" EQUIPMENT LEASE AREA WITHIN EXISTING GOLF CART STORAGE BUILDING.
5. PROPOSED 105'-0" STEEL MONOPINE (DESIGNED BY OTHERS) (BRANCHES TO STAY WITHIN LEASE AREA)
6. PROPOSED 600AMP 4-GANG METER BASE W/ DISCONNECTS ON UTILITY H-FRAME.
12. FUTURE CARRIER ANTENNA ARRAY / MICROWAVE.
13. PROPOSED ANTENNAS (4 PER SECTOR, TOTAL OF 12).
14. PROPOSED LOW PROFILE PLATFORM MOUNT.
17. PROPOSED (4) SURGE SUPPRESSION DISTRIBUTION UNITS.
18. PROPOSED REMOTE RADIO HEADS (8 PER SECTOR, TOTAL OF 24).
19. PROPOSED UNIVERSAL RING MOUNT FOR SURGE SUPPRESSION DISTRIBUTION UNITS.
22. PROPOSED LTE GPS ANTENNA.
23. PROPOSED RRH MOUNT ATTACHED TO STANDOFF ARMS (2 PER SECTOR, TOTAL OF 6).
24. PROPOSED 4'-0" WIDE CONCRETE SIDEWALK.
25. PROPOSED DIESEL GENERATOR MOUNTED ON 4'x8' CONCRETE SLAB.
26. PROPOSED GENERATOR RECEPTACLE MOUNTED TO OUTSIDE OF BUILDING.
28. PROPOSED 6'-0" HIGH CHAIN-LINK FENCE W/ PRIVACY SLATS.
30. PROPOSED ICE BRIDGE.
31. PROPOSED (4) 48V DC POWER TRUNK CABLES.
32. PROPOSED (4) FIBER TRUNK CABLES.

SITE NOTES

1. VERIFY ANTENNA RAD CENTER & AZIMUTHS WITH LOCKDOWN SET RF SITE BUILD FORM.
2. SIGNAGE TO BE POSTED AT SITE ACCESS.
3. ALL VISIBLE ANTENNAS, CABLES AND MOUNTING HARDWARE WILL BE PAINTED PER JURISDICTIONAL REQUIREMENTS.

KEYED NOTES

22x34 SCALE: NTS | 11x17 SCALE: NTS | 1

AMERICAN TOWER®

PROJECT CONSULTANTS:

at&t Your world. Delivered.

PLANS PREPARED BY:

CORNERSTONE ENGINEERING, INC
18828 WOODINVILLE-REDMOND RD NE, SUITE 210
WOODINVILLE, WA 98072
PHONE: 425.487.1732
EMAIL: cei@cornerstone-engr.com
WWW.CORNERSTONE-ENGR.COM

PROJECT INFO:

ATC # 281911
AT&T #PN85
WASHOUGAL EAST

605 39TH ST
WASHOUGAL, WA 98671
CLARK COUNTY

ISSUED FOR:

ZONING

REV:	DATE:	ISSUED FOR:	BY:
3	06-04-14	REVIEW COMMENTS	EJS
2	05-01-14	REVIEW COMMENTS	LLW
1	04-10-14	REVIEW COMMENTS	LLW
0	03-24-14	FINAL	LLW
A	03-10-14	PRELIMINARY	DRA

DRAWN BY:	CHK.:	APV.:
DRA	EJS	MWO

CURRENT ISSUE DATE:

06-04-14

LICENSURE:

MARK WESLEY OLSON, STATE OF WASHINGTON, 42204, REGISTERED PROFESSIONAL ENGINEER, 6-4-14

DRAWING INFORMATION:

DO NOT SCALE DRAWINGS. CONTRACTOR MUST VERIFY ALL DIMENSIONS AND ADVISE CONSULTANTS OF ANY ERRORS AND OMISSIONS. ALL PREVIOUS ISSUES OF THIS DRAWING ARE SUPERSEDED BY THE LATEST REVISION. THE INFORMATION CONTAINED IN THIS SET OF DOCUMENTS IS PROPRIETARY BY NATURE. ANY USE OR DISCLOSURE OTHER THAN WHICH IS RELATED TO NAMED CLIENT IS STRICTLY PROHIBITED.

DRAWING TITLE:

NORTH ELEVATION & ANTENNA PLAN

DRAWING NUMBER:

A-2 | 3

CEI JOB NUMBER: NB 14-19049